South-West

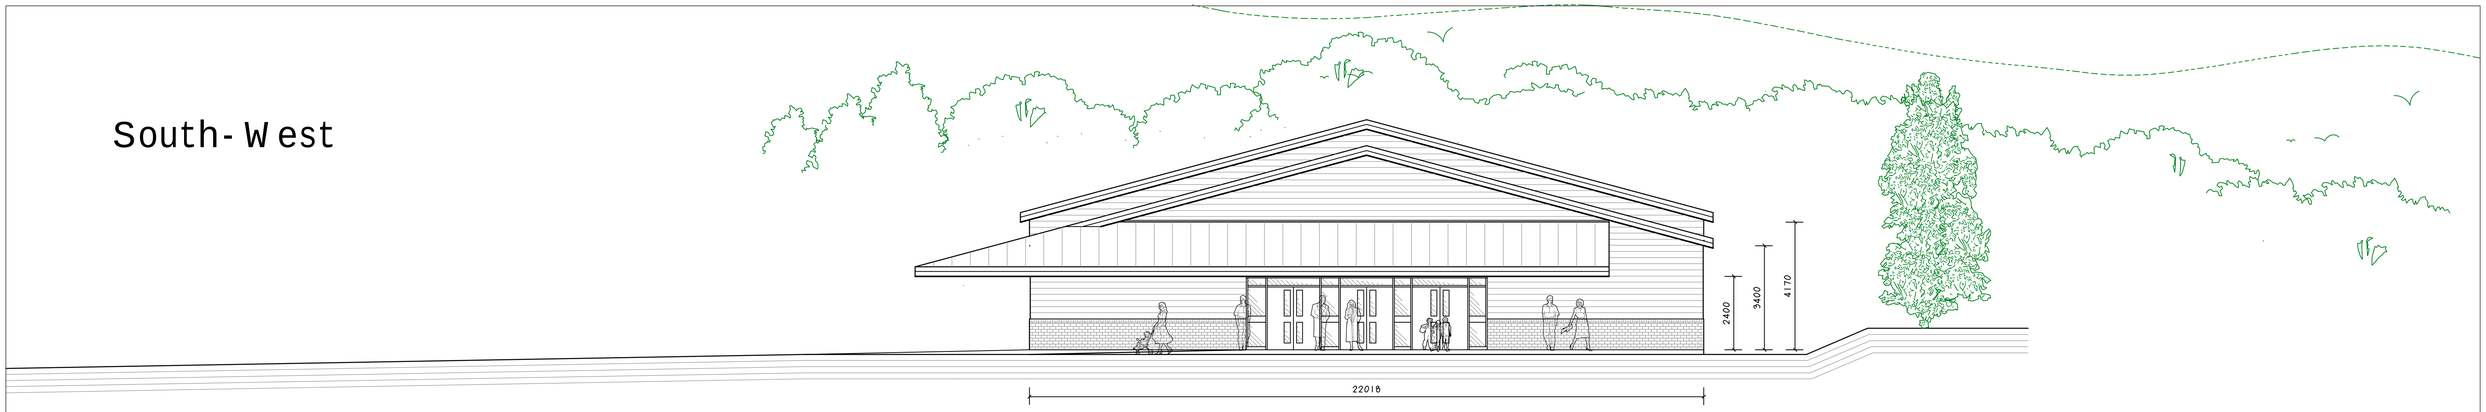

North-West

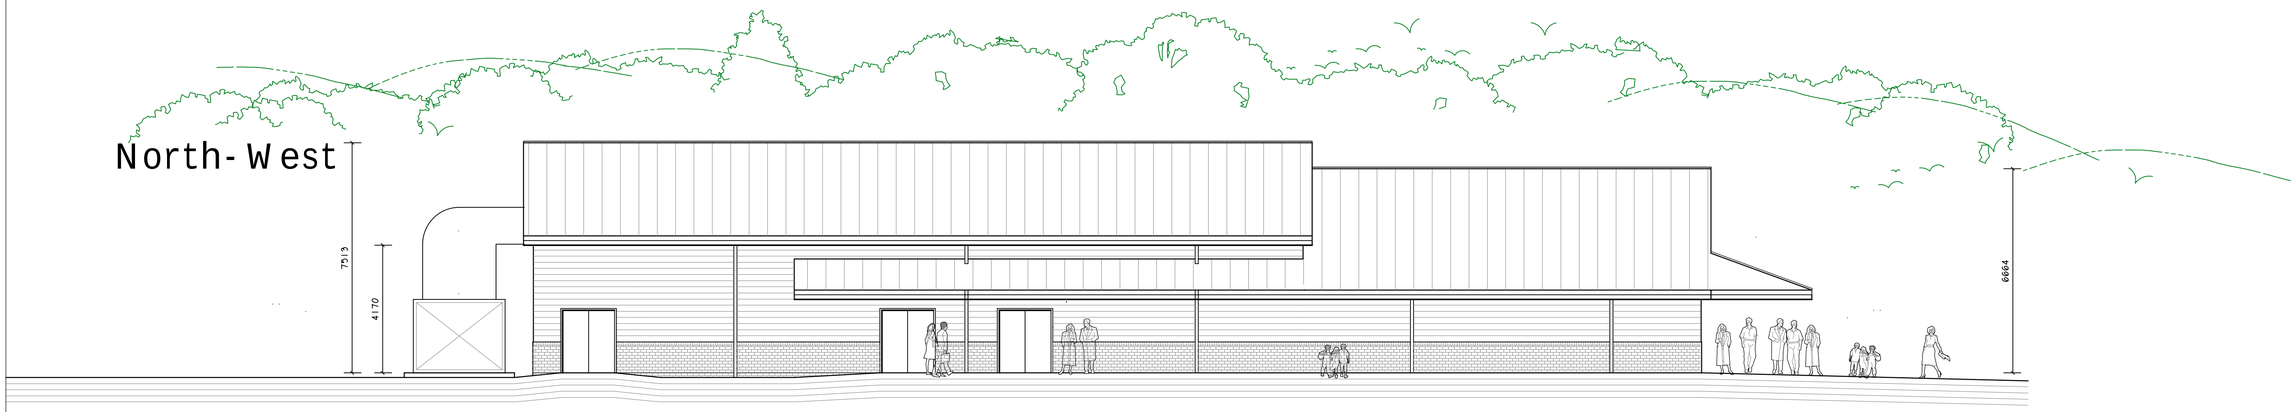

North-East

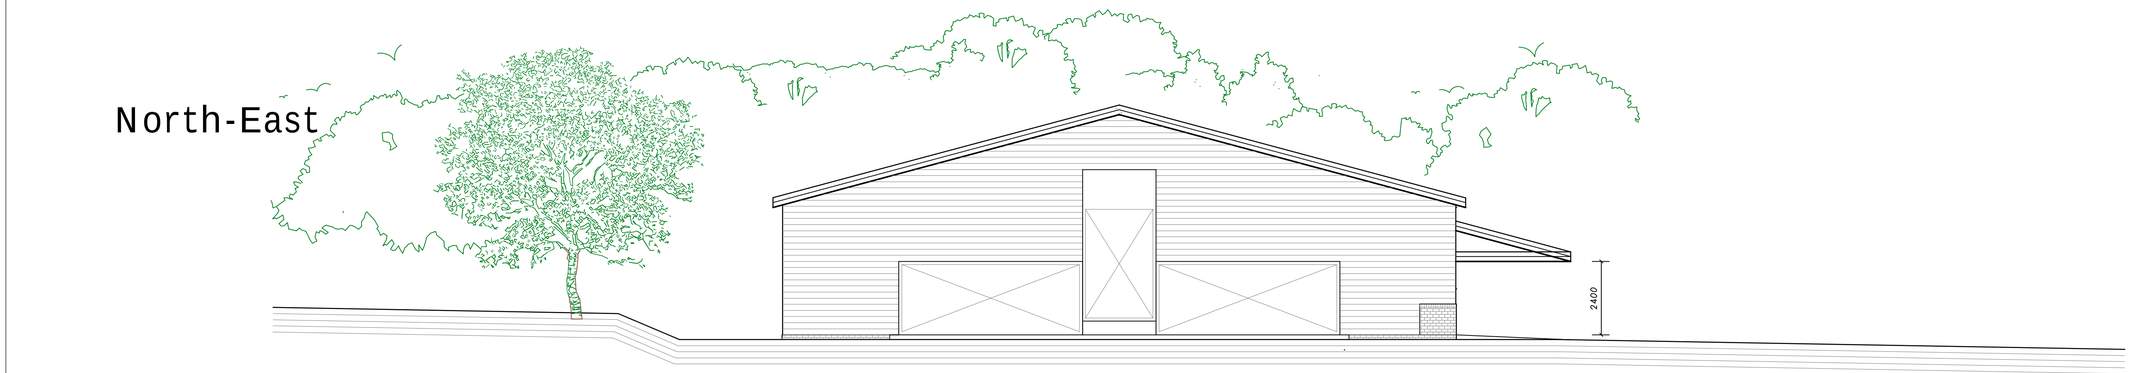

South-East

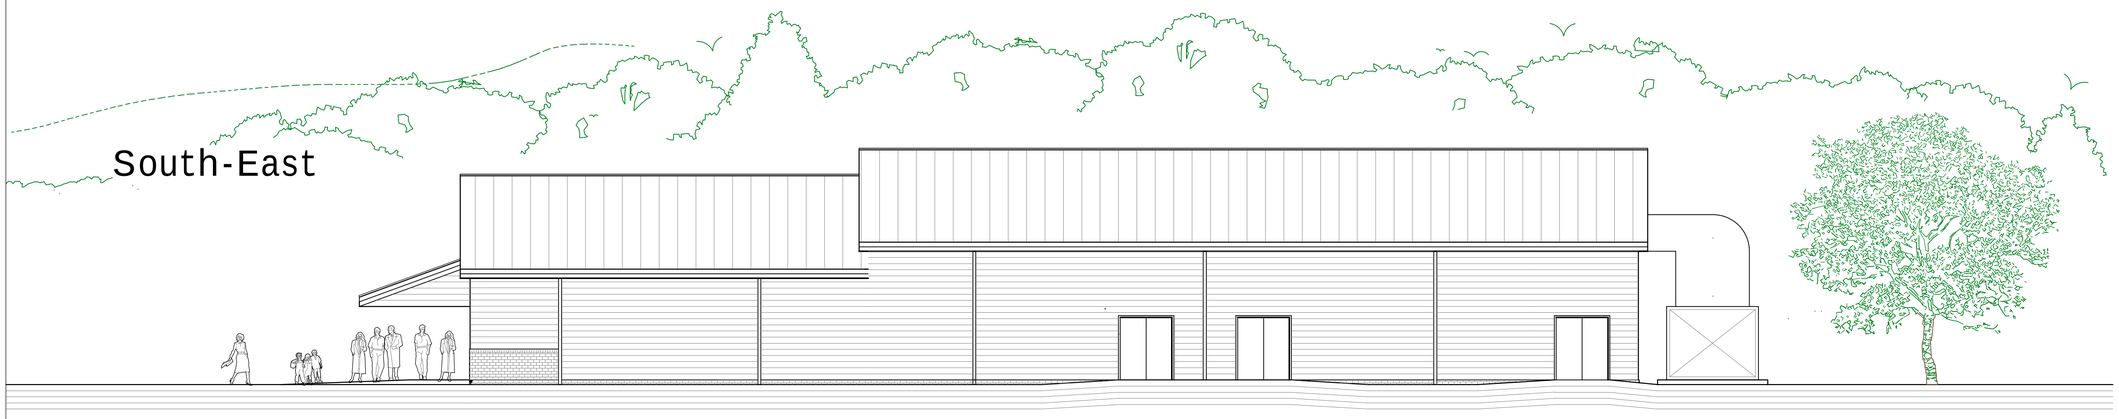

External Finishes:

Main Hall:
Roof: Dark-Grey 600mm wide Bold-roll Profiled Steel Sheeting
Walls: Dark Stained Horizontal Timber Boarding above a Face Brickwork Plinth

Foyer & Service Areas:
Roof: Dark-Grey 600mm wide Bold-roll Profiled Steel Sheeting
Walls: Face Brickwork

Drawing Copyright of The Church & Gospel Halls Trust.

Proposed Gospel Hall
Headley Road
Grayshott

Elevations.

Scale: 1:100@A1
Date: 27th Sep '21

For the South Downs
Gospel Hall Trust.

Revisions:
A - Initial Issue 27.9.21
B - Revised Issue - 27.12.21
C - Service Area added at Rear - 25.03.24
D - Updated for Planning - 10.4.24

Drawing No:
Fernhurst
FH.8.04.D